General Notes :
Do not scale off this drawing. Do not rely on this drawing for purposes other than that stated in the title block Status.
Read this drawing with all other project related architects drawn and specified information including risk assessments.
Constructors must be familiar with the client's building asbestos register ahead of facilitating work contained on this drawing.

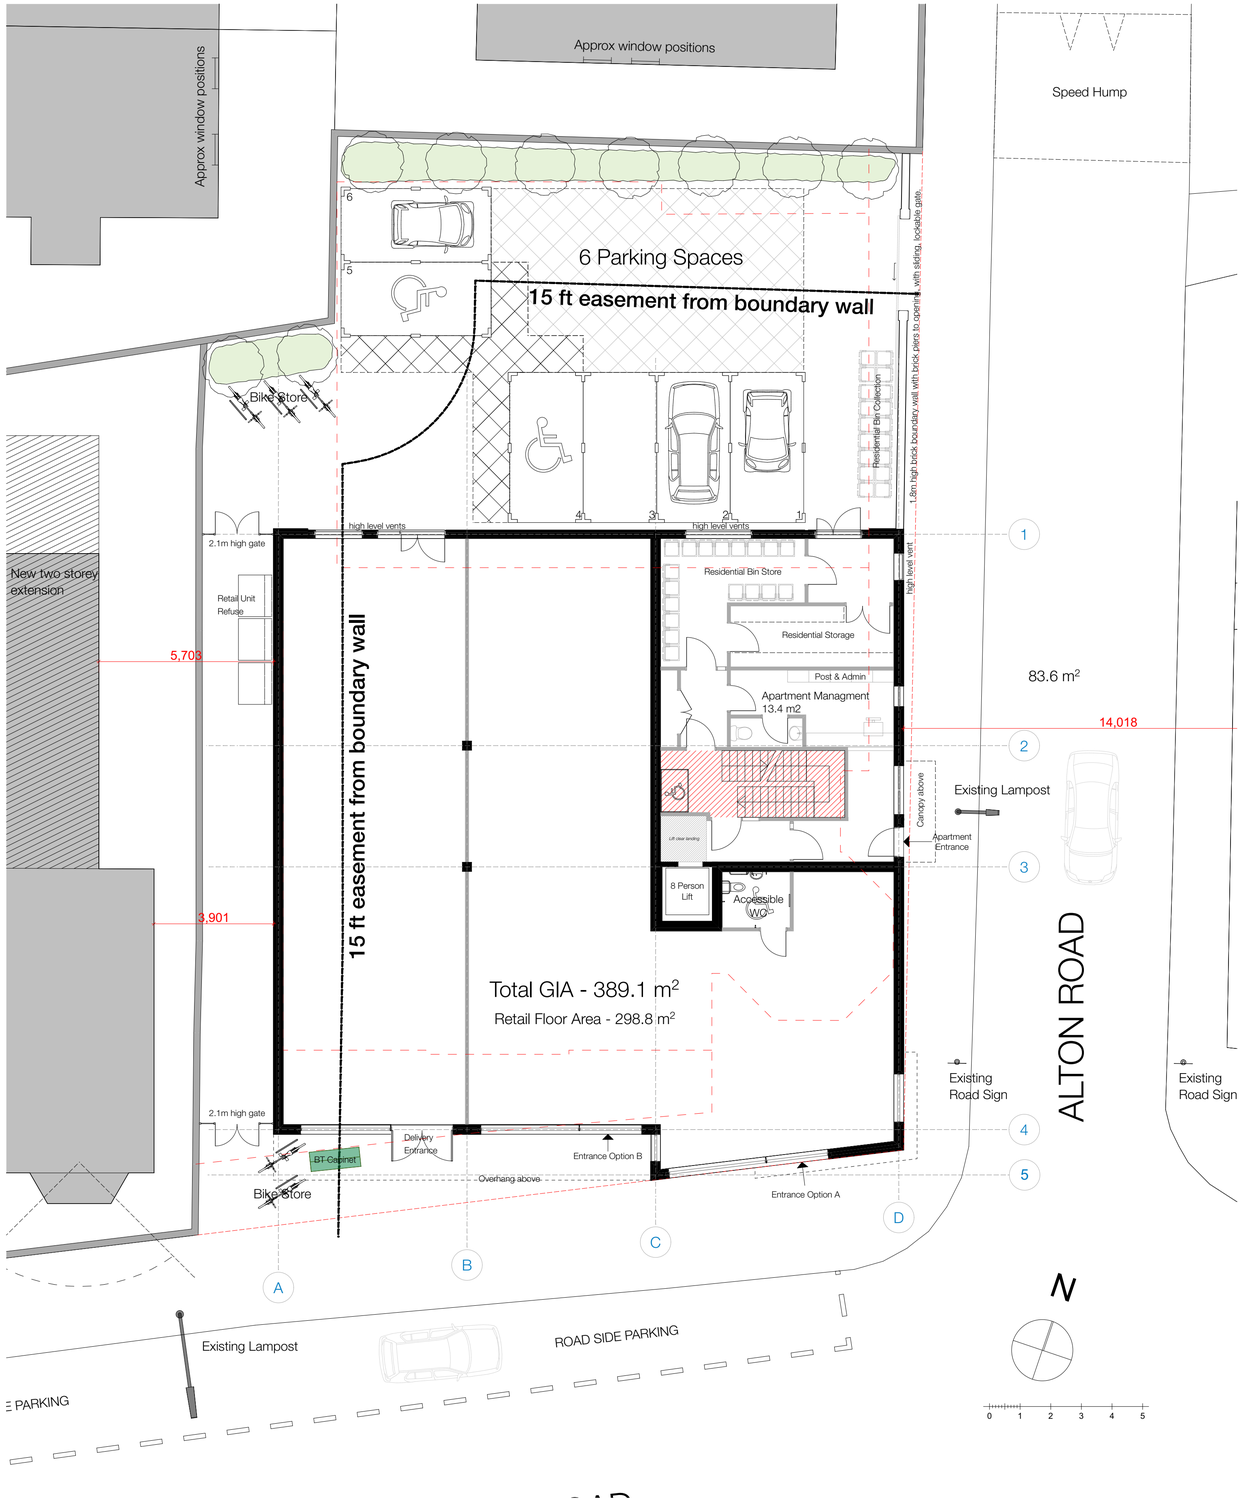

1:100 Ground Floor

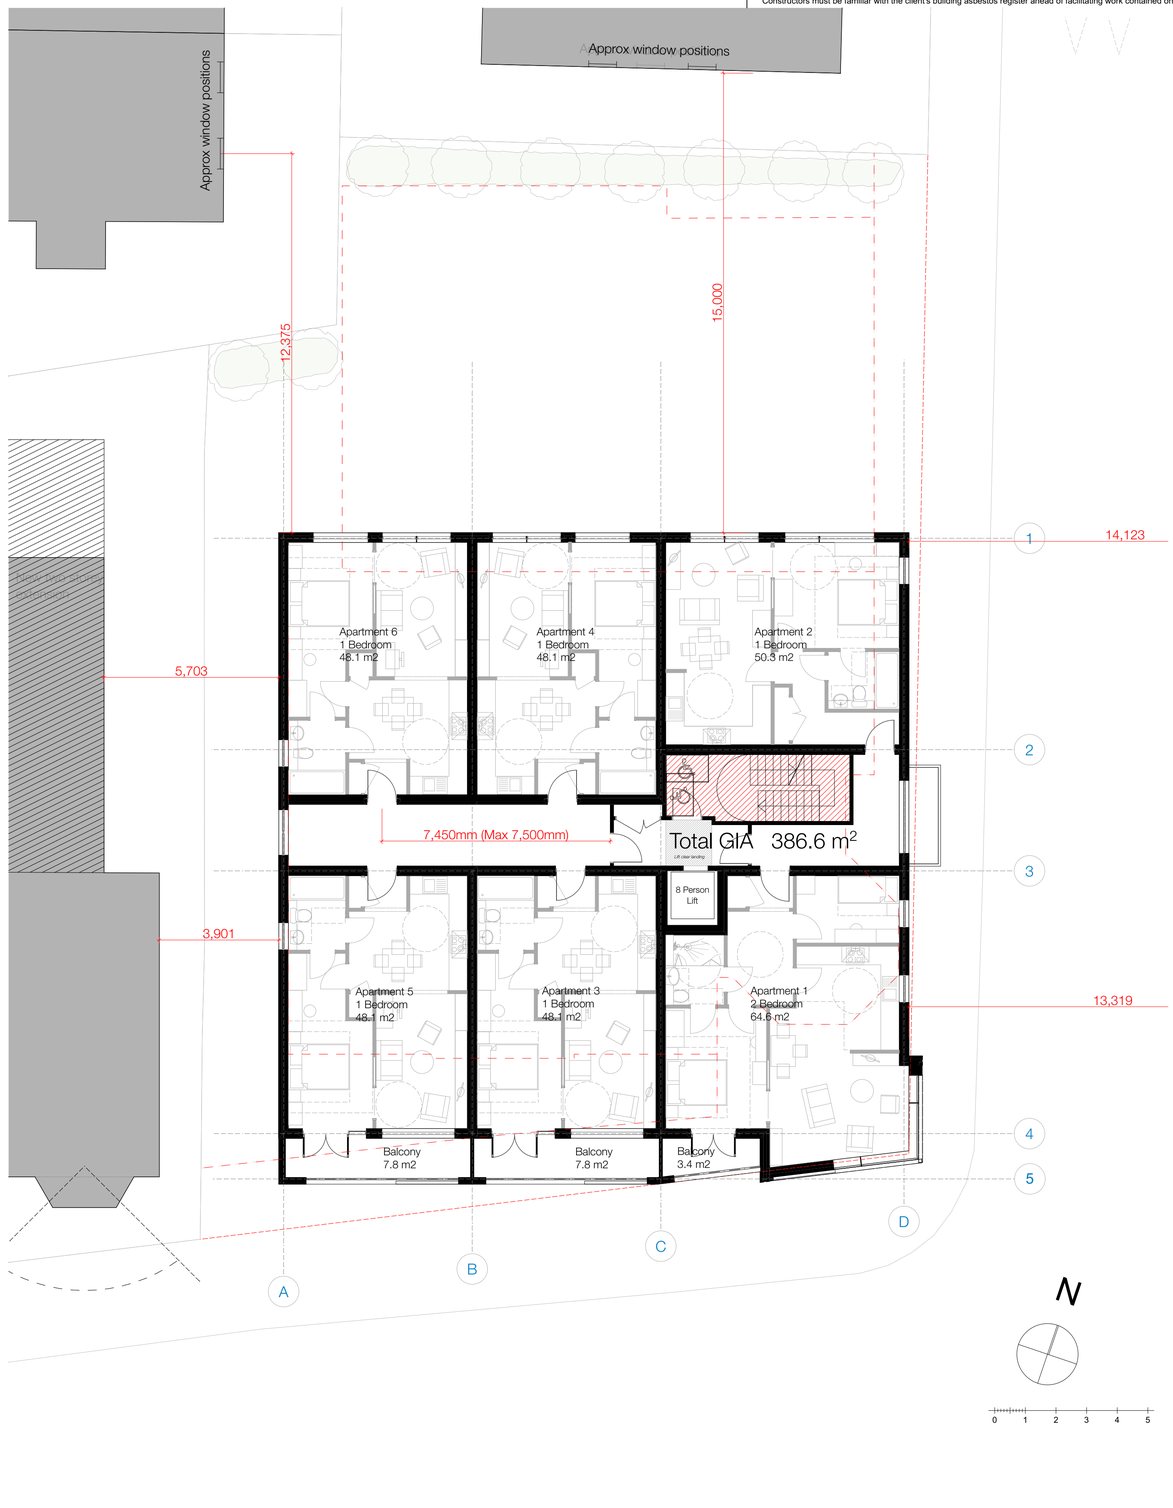

1:100 First Floor

Halsall Lloyd Partnership
ARCHITECTS & DESIGNERS
Liverpool 0151 7088944 **Nottingham** 0115 9897969 **Newcastle** 0191 4950055 **Preston** 01772 719996

Revisions	
Rev C - GF WC shown, Lift increased to 8 person, 2 bed Apt. layout amended	12.06.16
Rev B - Layout amended post discussions with planner.	06.02.14
Rev A - Layout amended post discussions with planner.	18.02.14

Client: **LARCH**

Project: **Trinity Methodist Church**

Title: **Proposed Ground Floor & First Floor Plans**

Status: **PLANNING**

Job No.	Dwg No.	Rev.	Scale @A1	Date	Dwn.	Chk.
2567	04	C	1:100	10.01.14	RSN	DR

This drawing is protected by the copyright of the Halsall Lloyd Partnership Architects & Designers

www.hlpdesign.com